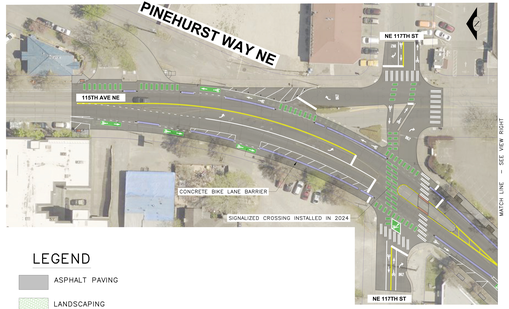

LEGEND

- ASPHALT PAVING
- LANDSCAPING
- SIDEWALK
- MEDIAN REFUGE ISLAND
- SHARED BUS BOARDING PLATFORM/RAISED BIKE LANE
- BUS SHELTER
- DRIVEWAY
- DETECTABLE WARNING
- CONCRETE BIKE LANE BARRIER
- FLEX POSTS

SCALE IN FEET

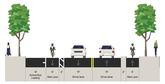

PINEHURST WAY NE
NE 117TH ST TO NE 115TH ST

PINEHURST WAY NE
NE 115TH ST TO NE 113TH ST

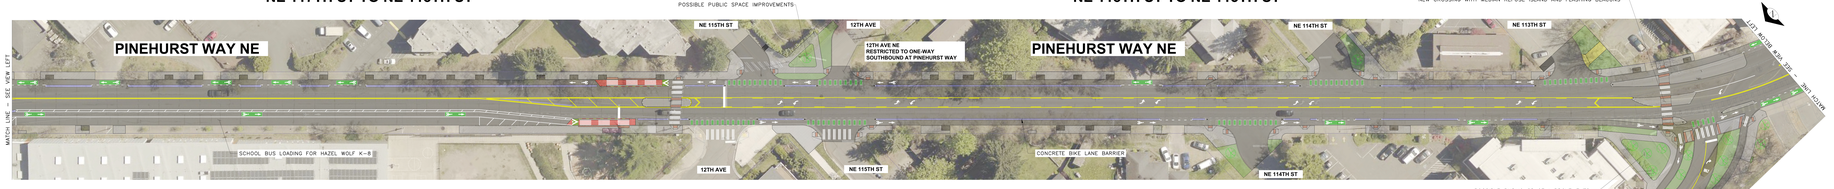

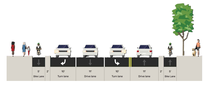

ROOSEVELT WAY NE
NORTH LEG AT NE NORTHGATE WAY

ROOSEVELT WAY NE
NE NORTHGATE WAY TO NE 108TH ST

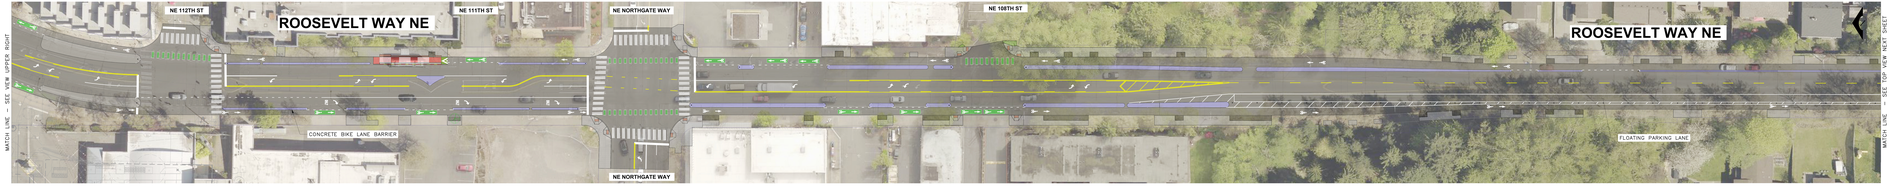

Seattle Department of Transportation

ROOSEVELT WAY NE AND PINEHURST WAY NE PAVING SAFETY PROJECT

AUGUST 2025

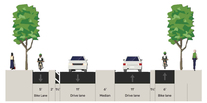

NORTH LEG OF ROOSEVELT WAY NE AT NE 105TH ST

ROOSEVELT WAY NE NE 105TH ST TO NE 92ND ST

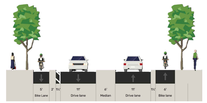

NORTH LEG OF ROOSEVELT WAY NE AT NE 100TH ST

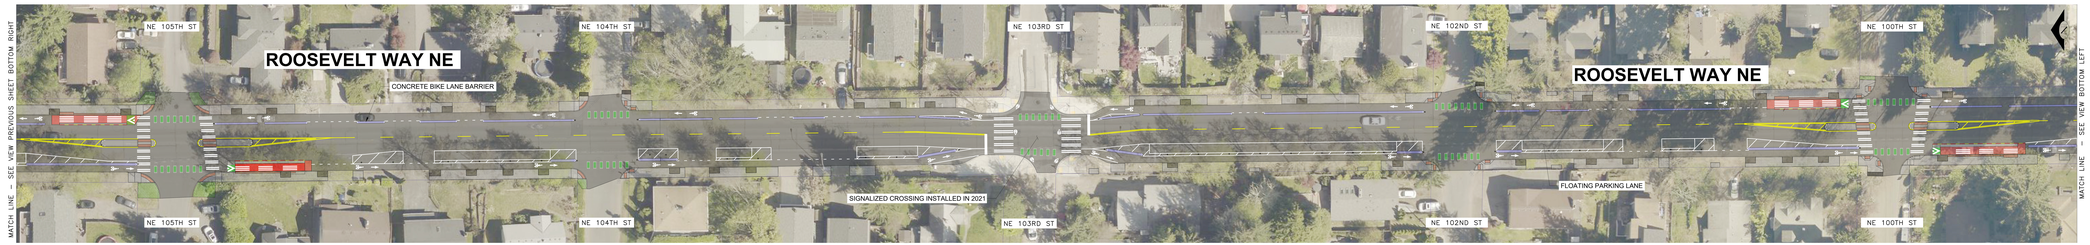

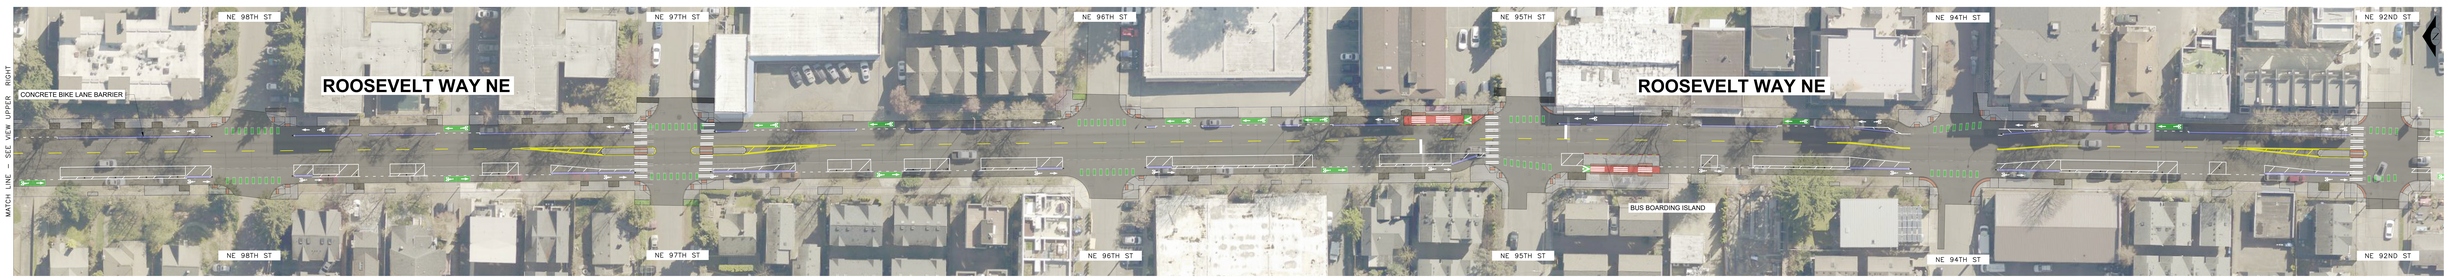

LEGEND

- ASPHALT PAVING
- LANDSCAPING
- SIDEWALK
- MEDIAN REFUGE ISLAND
- SHARED BUS BOARDING PLATFORM/RAISED BIKE LANE
- BUS SHELTER
- DRIVEWAY
- DETECTABLE WARNING
- CONCRETE BIKE LANE BARRIER
- FLEX POSTS

SCALE IN FEET

Seattle Department of Transportation

ROOSEVELT WAY NE AND PINEHURST WAY NE PAVING SAFETY PROJECT

AUGUST 2025