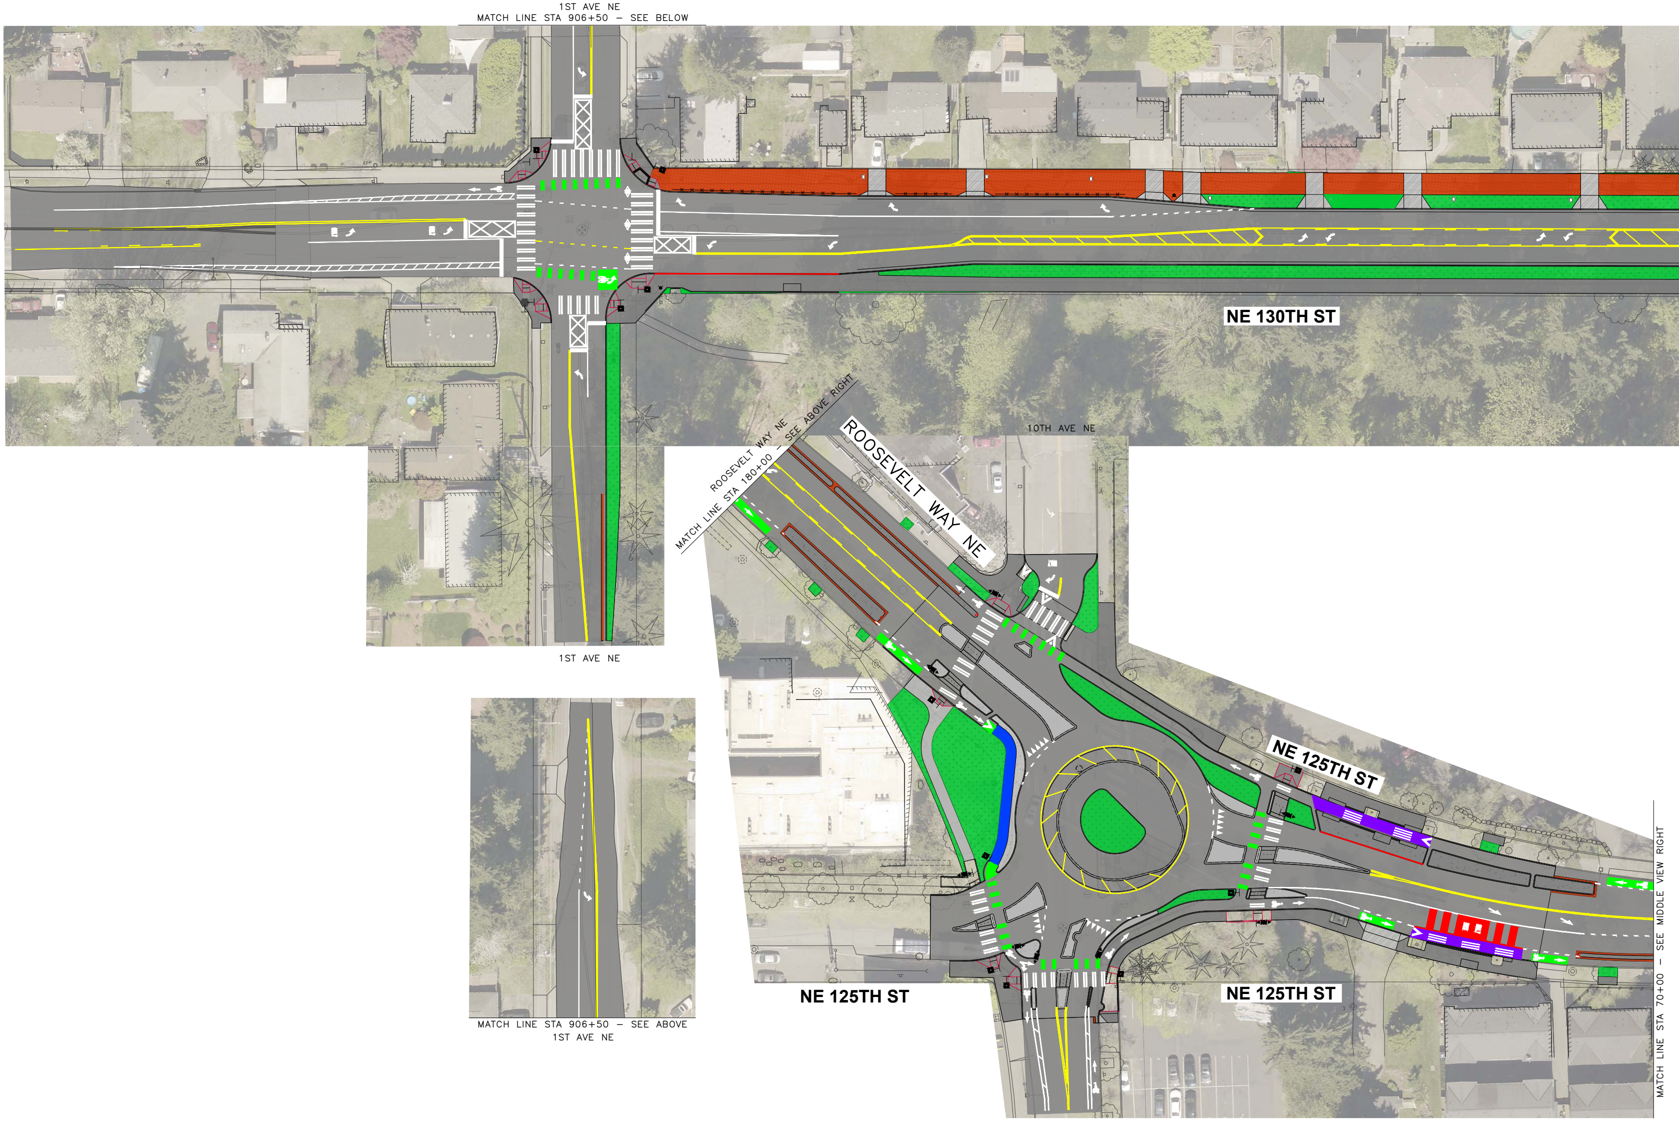
1ST AVE NE
MATCH LINE STA 906+50 – SEE BELOW
NE 130TH ST
ROOSEVELT WAY NE
MATCH LINE STA 180+00 – SEE ABOVE RIGHT
10TH AVE NE
1ST AVE NE
NE 125TH ST
NE 125TH ST
NE 125TH ST
MATCH LINE STA 906+50 – SEE ABOVE
1ST AVE NE
MATCH LINE STA 70+00 – SEE MIDDLE VIEW RIGHT

Seattle
Department of
Transportation

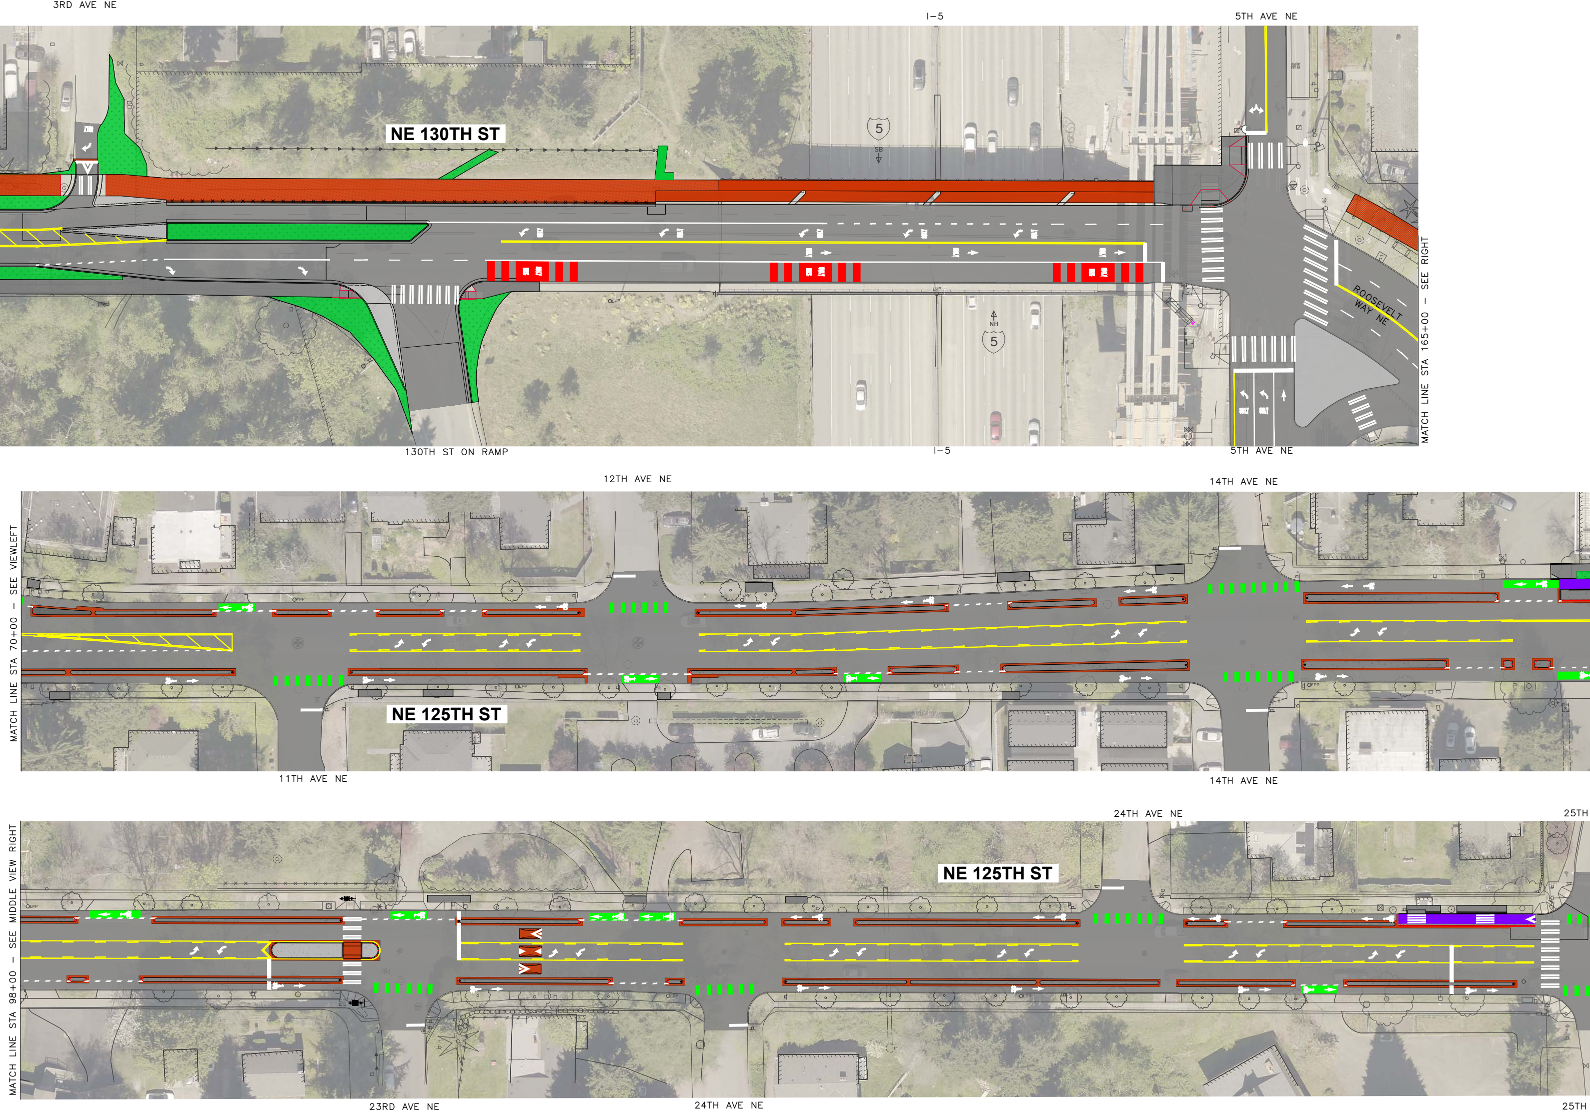
3RD AVE NE
I-5
5TH AVE NE
NE 130TH ST
5
SB
NB
ROOSEVELT WAY NE
MATCH LINE STA 165+00 - SEE RIGHT
130TH ST ON RAMP
12TH AVE NE
14TH AVE NE
MATCH LINE STA 70+00 - SEE VIEWLEFT
NE 125TH ST
11TH AVE NE
24TH AVE NE
25TH
MATCH LINE STA 98+00 - SEE MIDDLE VIEW RIGHT
23RD AVE NE

NE 130TH ST - NE 125

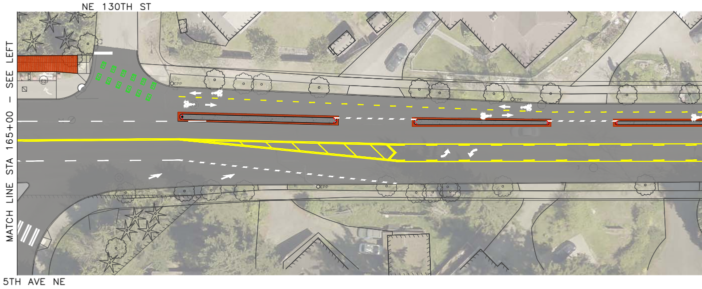
NE 130TH ST
MATCH LINE STA 165+00 - SEE LEFT
5TH AVE NE

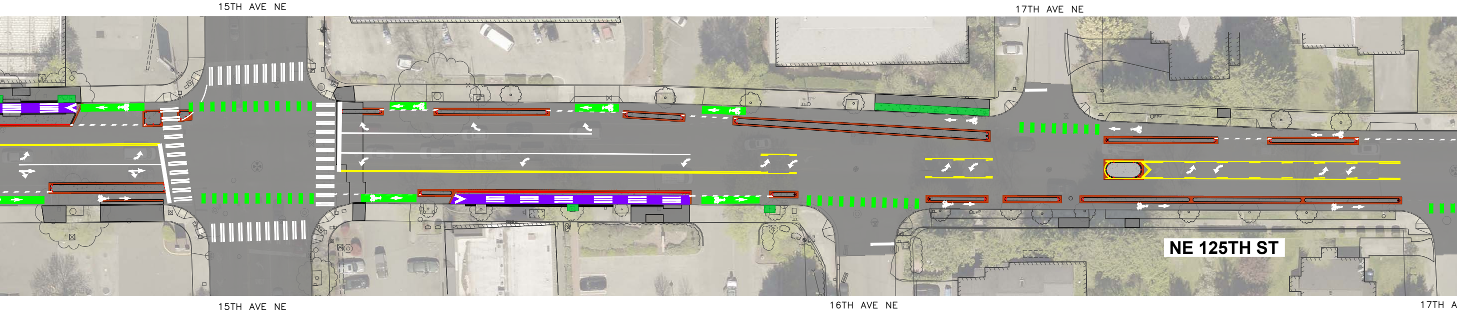
15TH AVE NE
17TH AVE NE
NE 125TH ST
15TH AVE NE
16TH AVE NE
17TH A

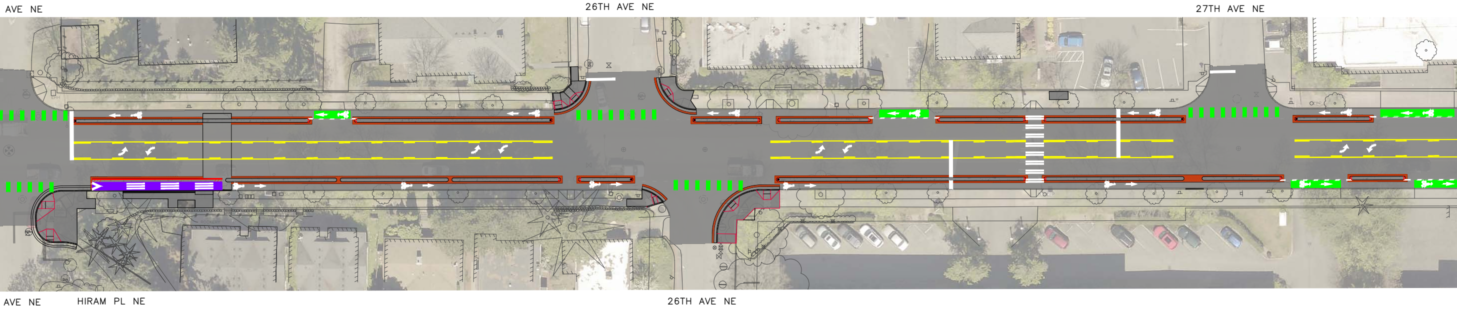
AVE NE
26TH AVE NE
27TH AVE NE
AVE NE
HIRAM PL NE
26TH AVE NE

5TH ST CORRIDOR IMPROVEMENTS

DECEMBER 2024

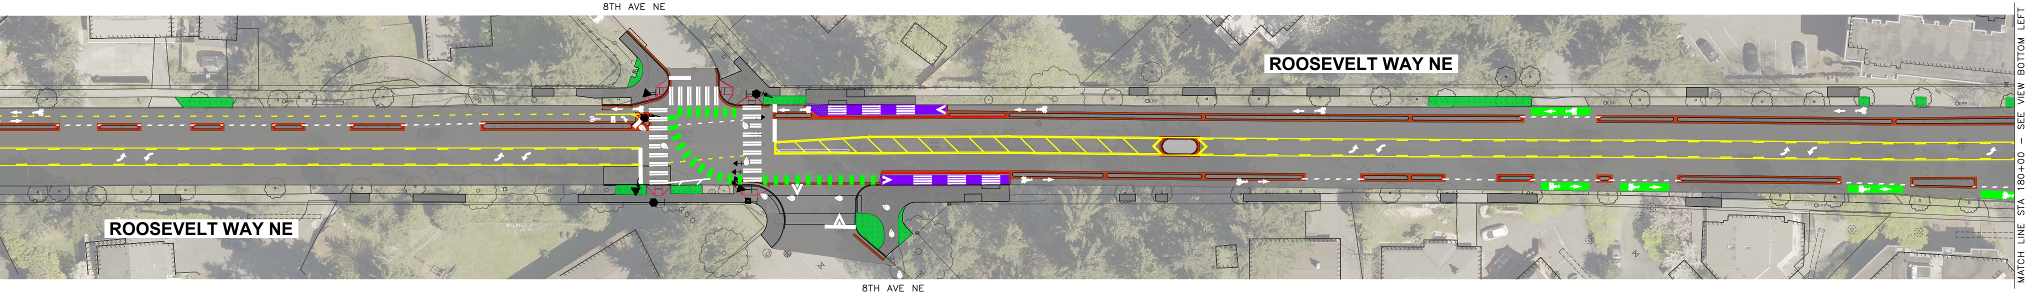
8TH AVE NE
ROOSEVELT WAY NE
ROOSEVELT WAY NE
8TH AVE NE
MATCH LINE STA 180+00 – SEE VIEW BOTTOM LEFT

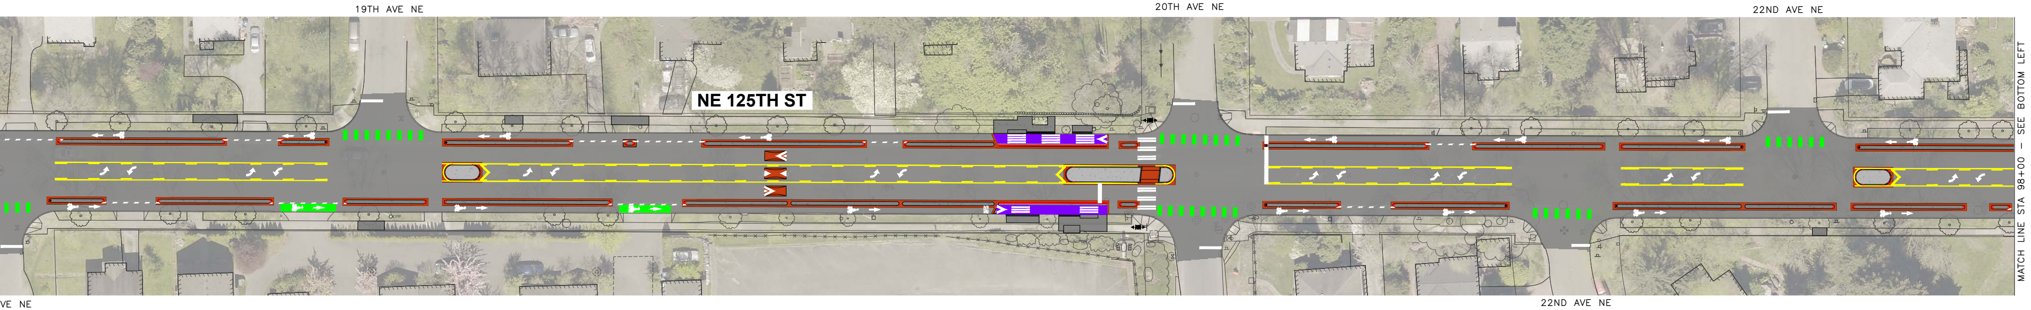
19TH AVE NE
20TH AVE NE
22ND AVE NE
NE 125TH ST
VE NE
22ND AVE NE
MATCH LINE STA 98+00 – SEE BOTTOM LEFT

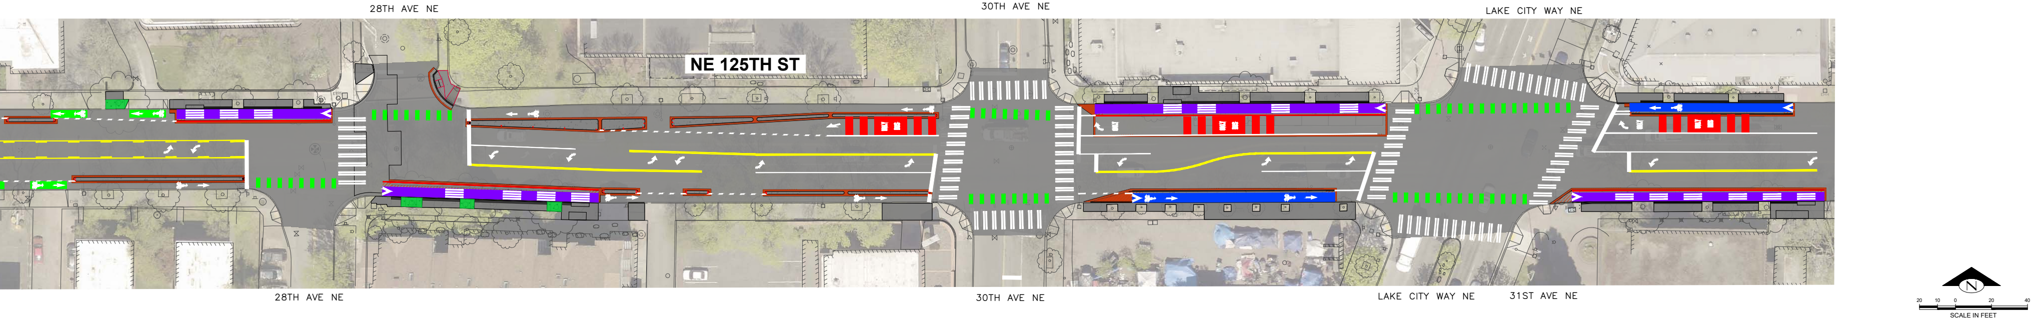
28TH AVE NE
30TH AVE NE
LAKE CITY WAY NE
NE 125TH ST
28TH AVE NE
30TH AVE NE
LAKE CITY WAY NE
31ST AVE NE
N
20
10
0
20
40
SCALE IN FEET